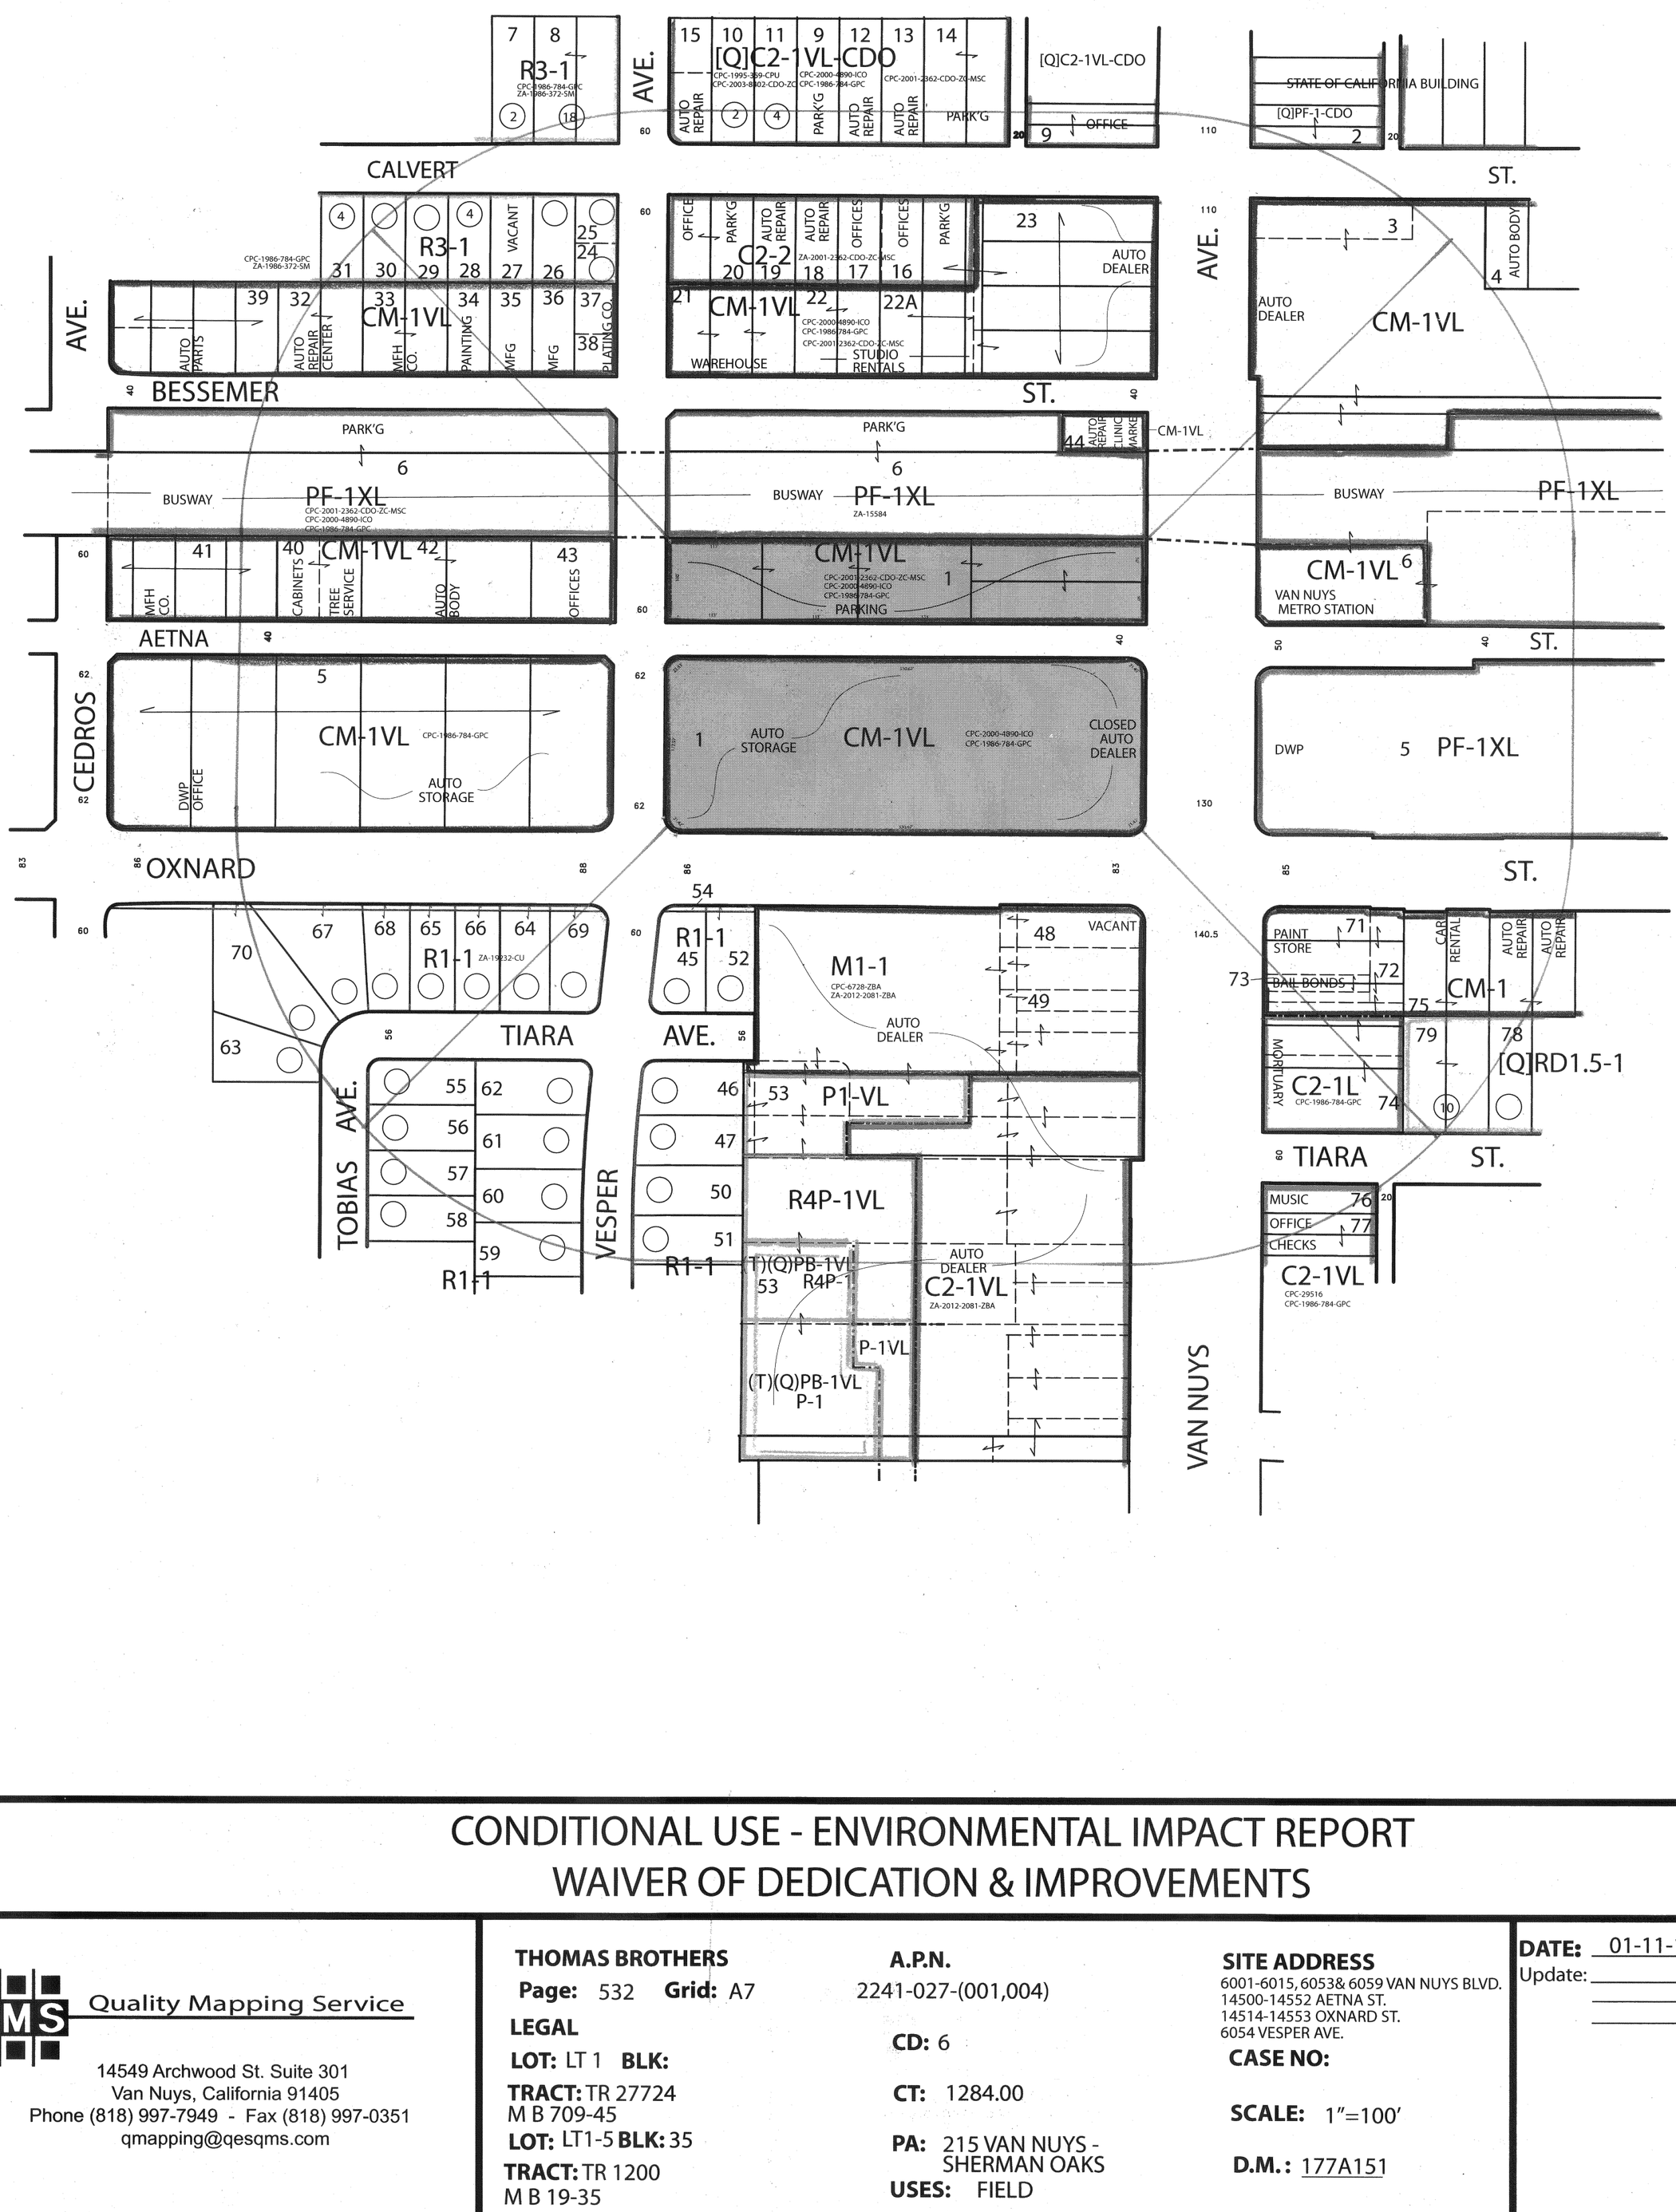

CONDITIONAL USE - ENVIRONMENTAL IMPACT REPORT
WAIVER OF DEDICATION & IMPROVEMENTS

Quality Mapping Service

14549 Archwood St. Suite 301
Van Nuys, California 91405
Phone (818) 997-7949 - Fax (818) 997-0351
qmapping@qesqms.com

DRAWN BY:

THOMAS BROTHERS
Page: 532 **Grid:** A7

LEGAL
LOT: LT 1 **BLK:**
TRACT: TR 27724
M B 709-45
LOT: LT1-5 **BLK:** 35
TRACT: TR 1200
M B 19-35

A.P.N.
2241-027-(001,004)

CD: 6

CT: 1284.00

PA: 215 VAN NUYS - SHERMAN OAKS
USES: FIELD

CONTACT: ROSENHEIM AND ASSOCIATES

SITE ADDRESS
6001-6015, 6053& 6059 VAN NUYS BLVD.
14500-14552 AETNA ST.
14514-14553 OXNARD ST.
6054 VESPER AVE.

CASE NO:

SCALE: 1"=100'

D.M.: 177A151

PHONE: 818-716-2778

DATE: 01-11-17
Update: _____
_____
_____

NET AC: 4.00 +/-

NORTH

QMS: 17-204